199A CHASE HILL RD

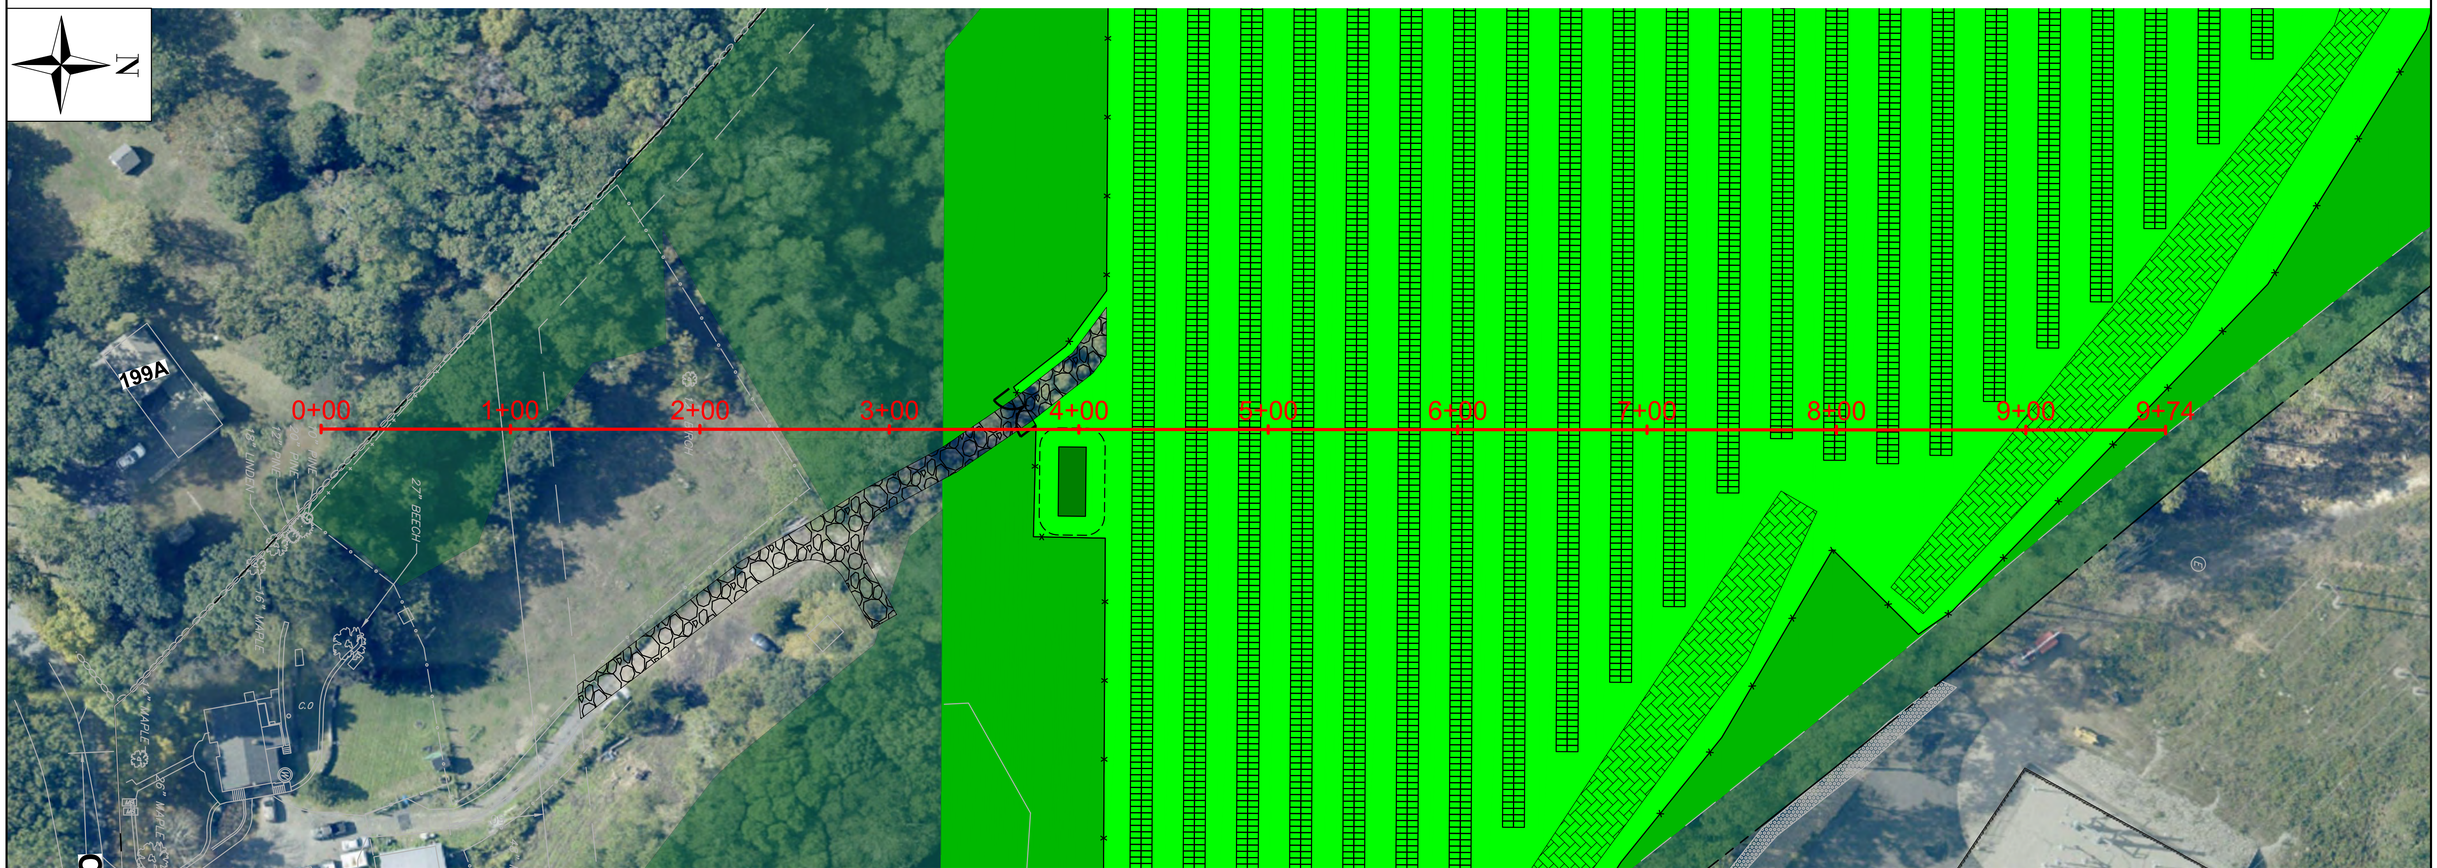

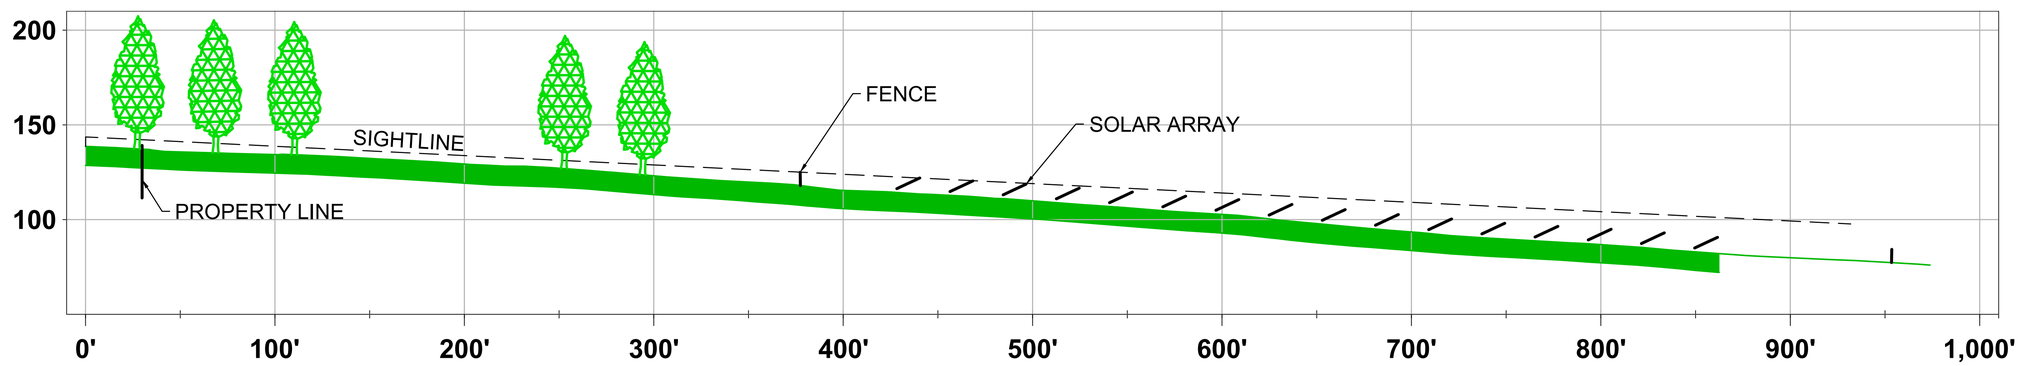

SCALE: 1" = 40' H, 1"=40' V

ess group
environmental consulting & engineering services
404 Wyman Street, Suite 375
Waltham, Massachusetts 02451
p 781.419.7696
www.essgroup.com

CENTRICA SOLUTIONS
7101 RIVERWOOD DRIVE
COLUMBIA, MARYLAND 21046

CHERENZIA SOLAR
AP 2 LOT 32
201 CHASE HILL ROAD
HOPKINTON, RI

Not Valid Without Signature

No.	REVISION	DATE	DRAWN	DESIGN	CHK

DRAWN BY: BEP | DESIGNED BY: JMG | CHECKED BY:

ABUTTER SIGHTLINES
199A CHASE HILL

FOR PRESENTATION

DRAWING NO:
C-7

PROJECT NO: C642-000
DATE OF ISSUE: 7/23/20
SHEET NO: 3 OF 7

DATE: Jul 23, 2020 - 1:02PM
FILENAME: J:\C642-000 Centrica - Cherenzia Solar\04 GRAPHICS\CAD\Xrefs\Sight Lines\C642-000 Cherenzia Sight Lines XP01.dwg

Copyright © ESS Group, Inc. 2020