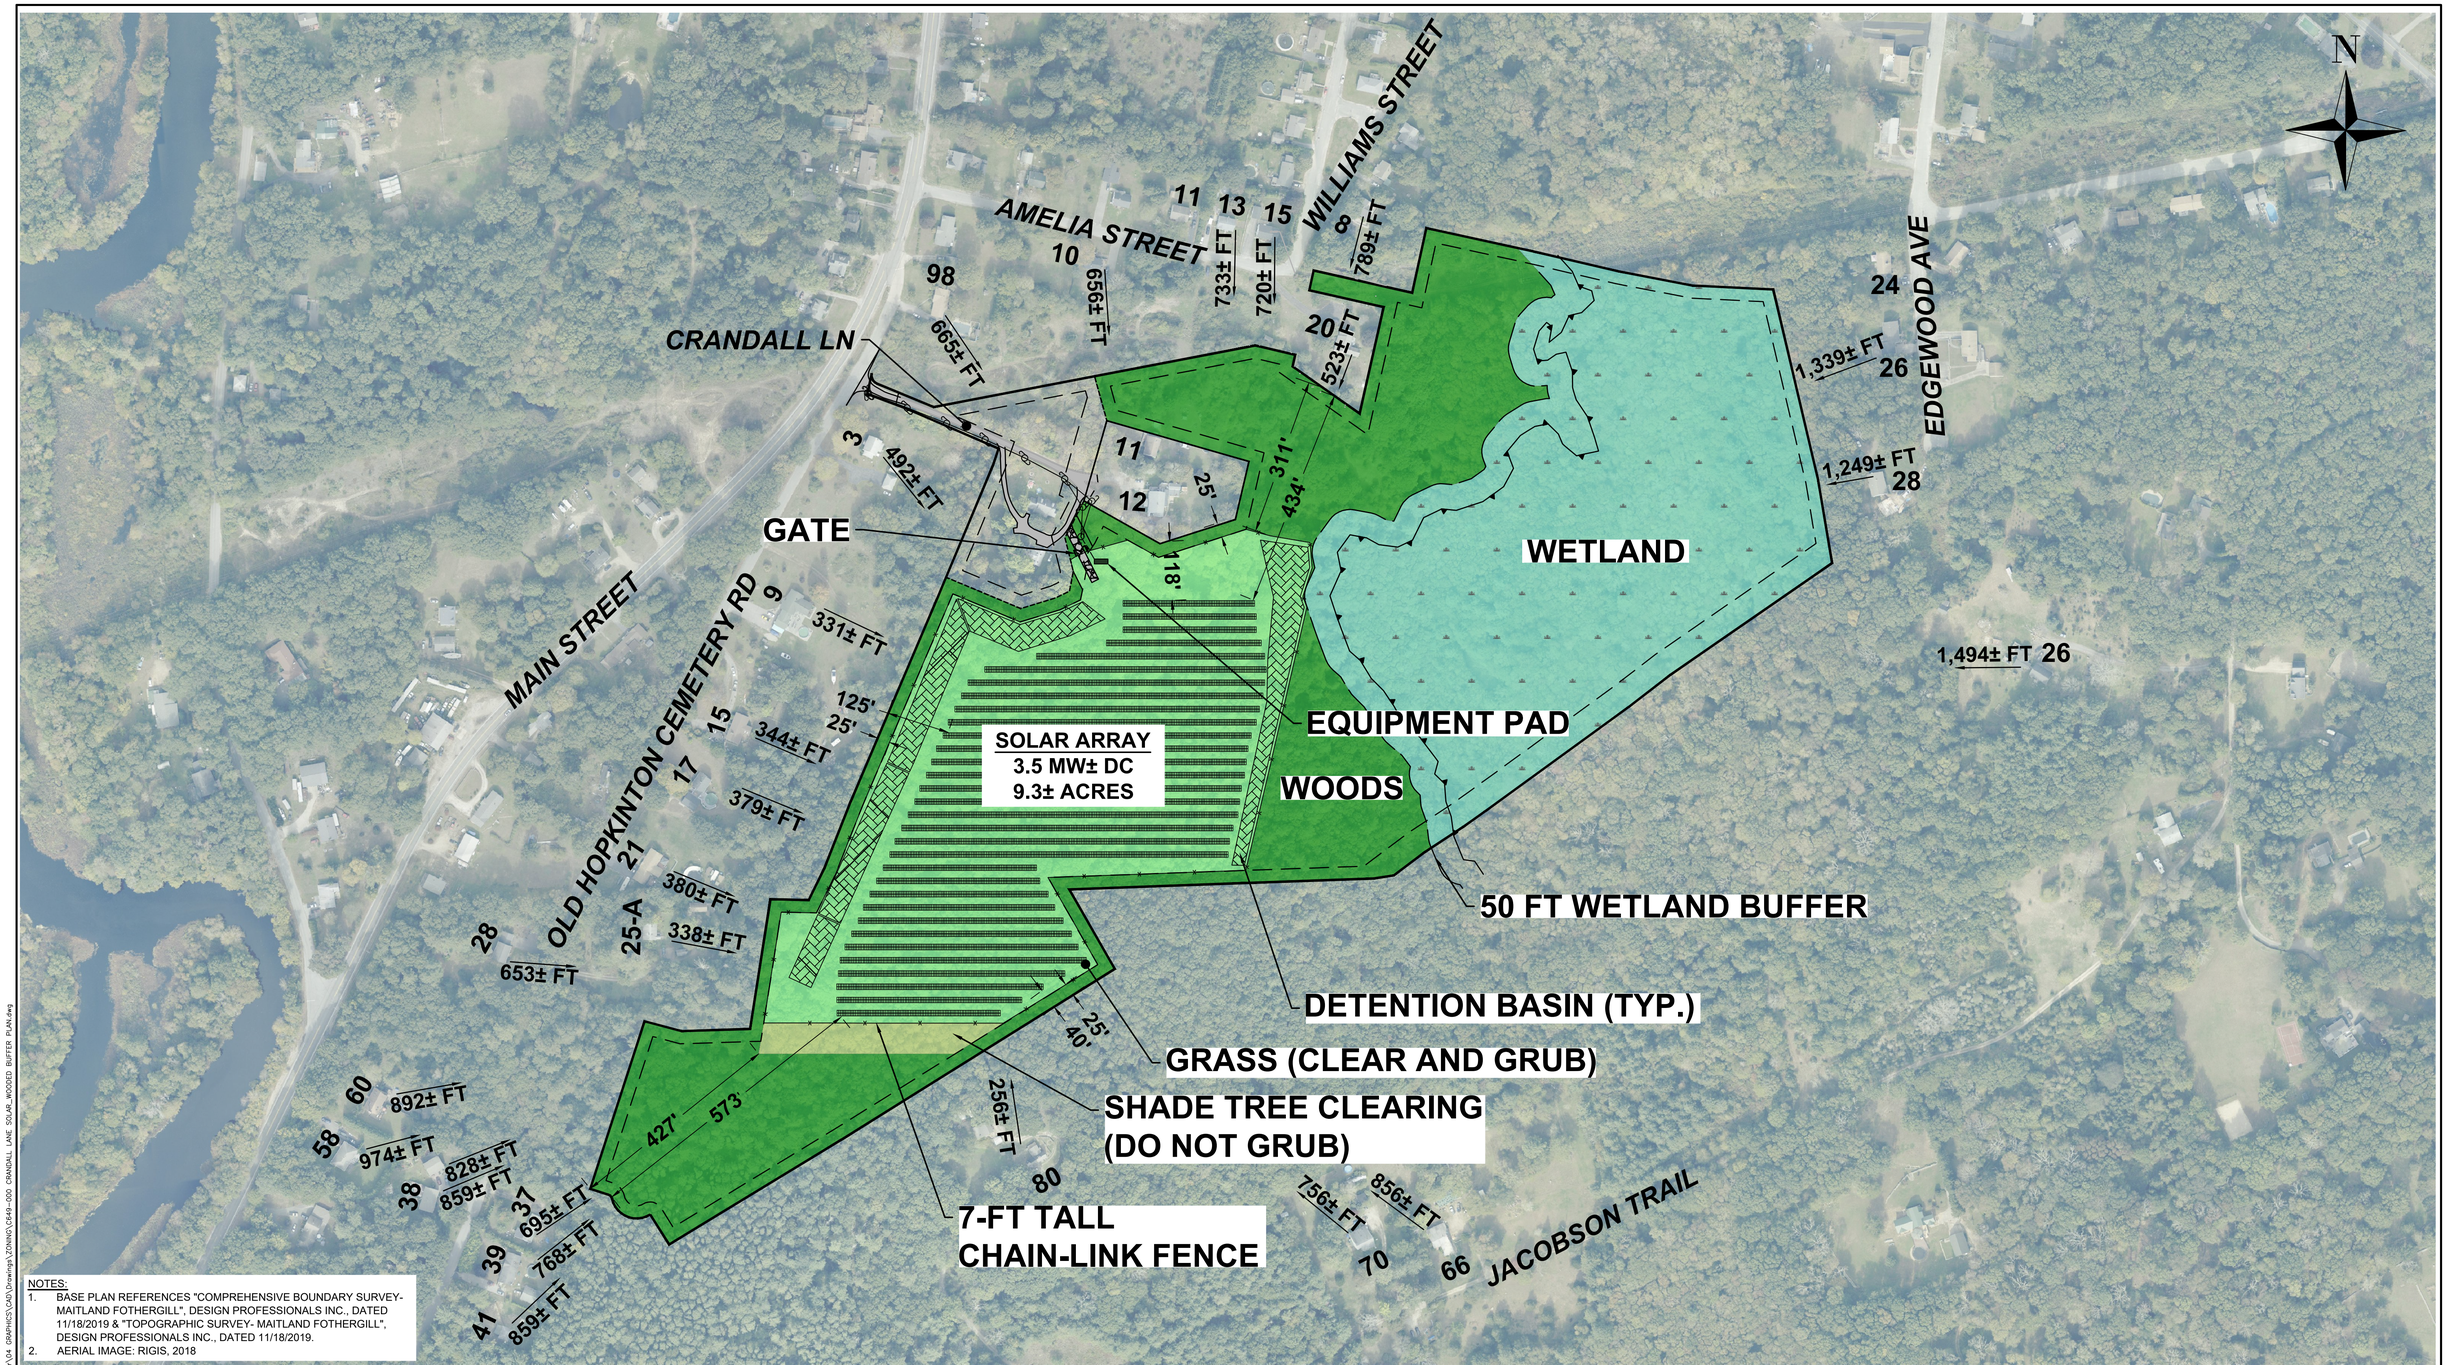

NOTES:
1. BASE PLAN REFERENCES "COMPREHENSIVE BOUNDARY SURVEY- MAITLAND FOTHERGILL", DESIGN PROFESSIONALS INC., DATED 11/18/2019 & "TOPOGRAPHIC SURVEY- MAITLAND FOTHERGILL", DESIGN PROFESSIONALS INC., DATED 11/18/2019.
2. AERIAL IMAGE: RIGIS, 2018

ess group
environmental consulting & engineering services
404 Wyman Street, Suite 375
Waltham, Massachusetts 02451
p 781.419.7696
www.essgroup.com

CENTRICA BUSINESS SOLUTIONS
7101 RIVERWOOD DRIVE
COLUMBIA, MARYLAND 21046

CRANDALL LANE SOLAR
AP2 LOT 1
10-A CRANDALL LANE
HOPKINTON, RI 02804

Not Valid Without Signature

0 150' 300'
SCALE: 1" = 150'

No.	REVISION	DATE	DRAWN	DESIGN	CHK

DRAWN BY: BEP | DESIGNED BY: JMG | CHECKED BY:

ZONING AMENDMENT
CONCEPT WOODED BUFFER PLAN

FOR PRESENTATION

DRAWING NO:
C-4

PROJECT NO: C649-000
DATE OF ISSUE: 8/5/2020
SHEET NO: 4 OF 4

DATE: Aug 04, 2020 - 12:08PM
FILENAME: K:\C649-000 Crandall Lane Solar\04 GRAPHICS\CAD\Drawings\ZONING\C649-000 CRANDALL LANE SOLAR_WOODED BUFFER PLAN.dwg

Copyright © ESS Group, Inc. 2020