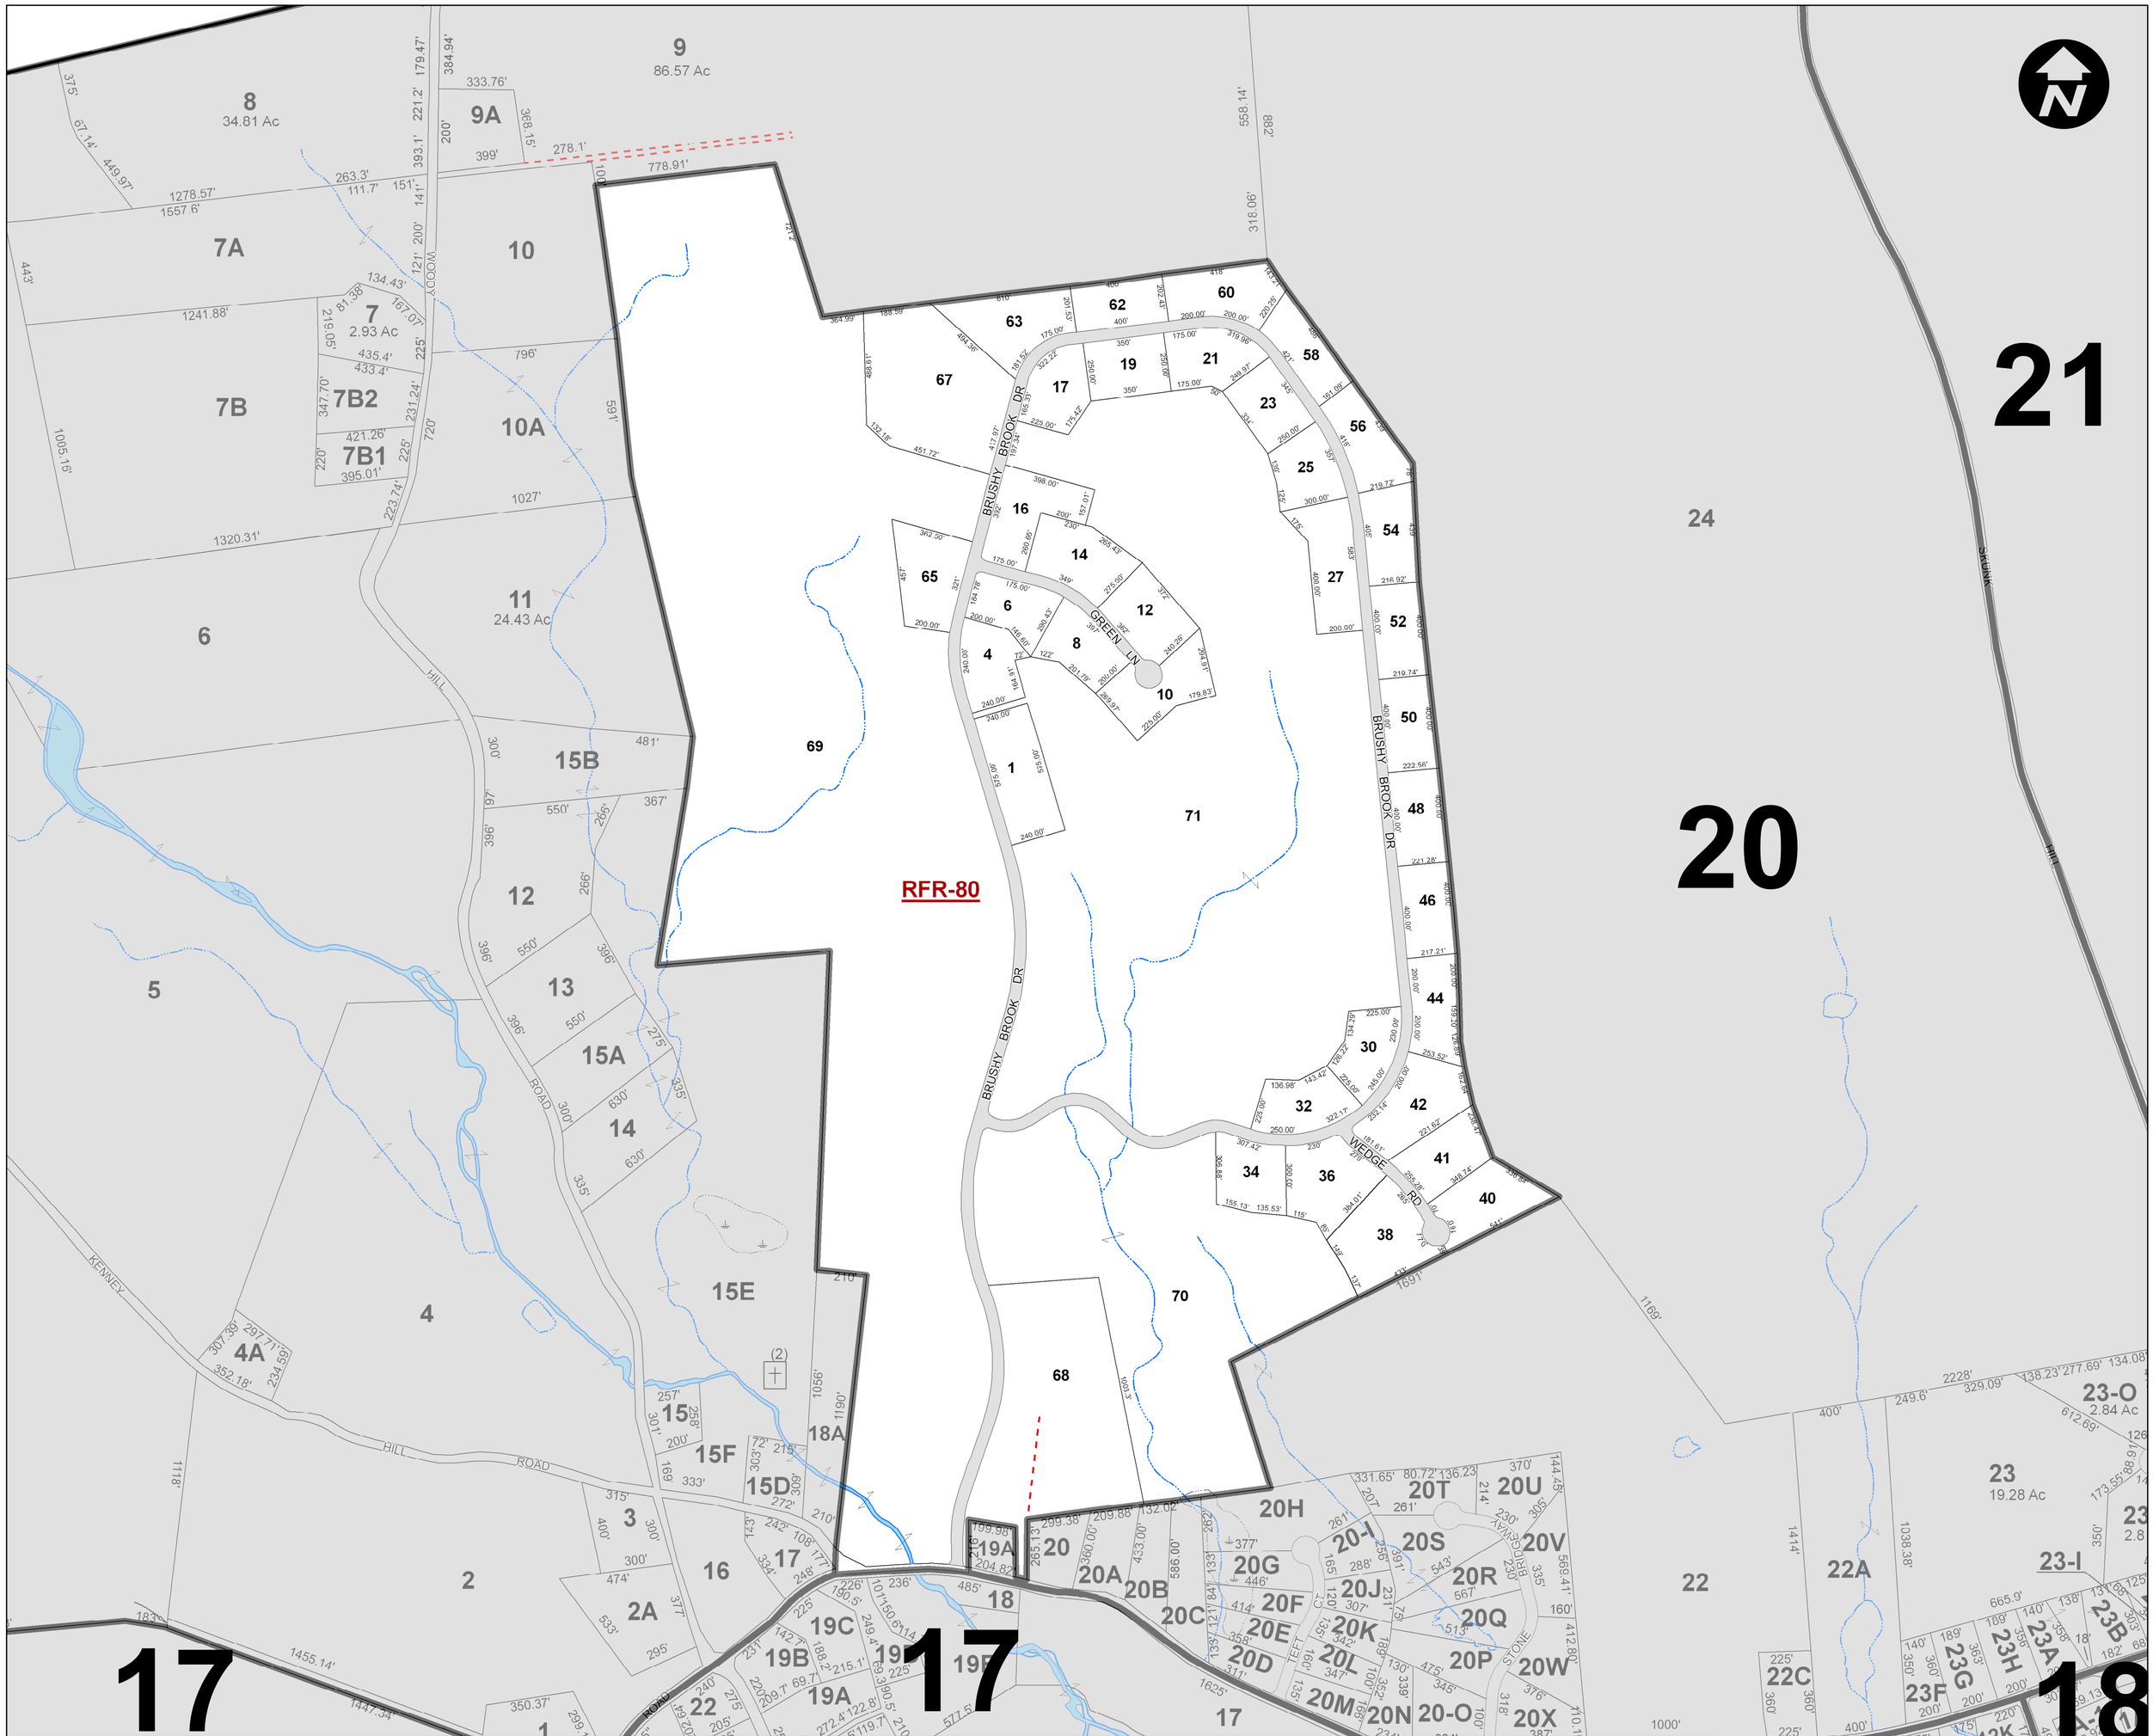

THIS MAP IS FOR ASSESSMENT PURPOSES ONLY. IT IS NOT VALID FOR LEGAL DESCRIPTION OR CONVEYANCE.

TAX MAPS ARE MAINTAINED BY THE HOPKINTON GIS/IT DEPT. AND ARE UPDATED AS NEEDED. LAST UPDATED 9/2014

THE HORIZONTAL DATUM IS RHODE ISLAND STATE PLANE NAD 83 (FEET).

Parcel Boundary		Utility Easement		Leased Lot	②	Cemetery	
Lot Number	2	Right of Way/Access		Water (Property Line)		Historic Cemetery	(13)
Length	112'	Common Ownership		Water		Private Road	
Parcel Area	Ac	Wetlands		Zoning Boundary		Paper Road	
Subdivision Lot No.	②	Adjacent Map		Zoning Code	R-1	Tower	

R-1	Residential	RS	Residential Special
RFR-80	Residential	NBS	Neighborhood Business Special
NB	Neighborhood Business	CS	Commercial Special
C	Commercial	MS	Manufacturing Special
M	Manufacturing		

0 100 200 400 Feet

MAP INDEX

PROPERTY MAPS
HOPKINTON
RHODE ISLAND

32