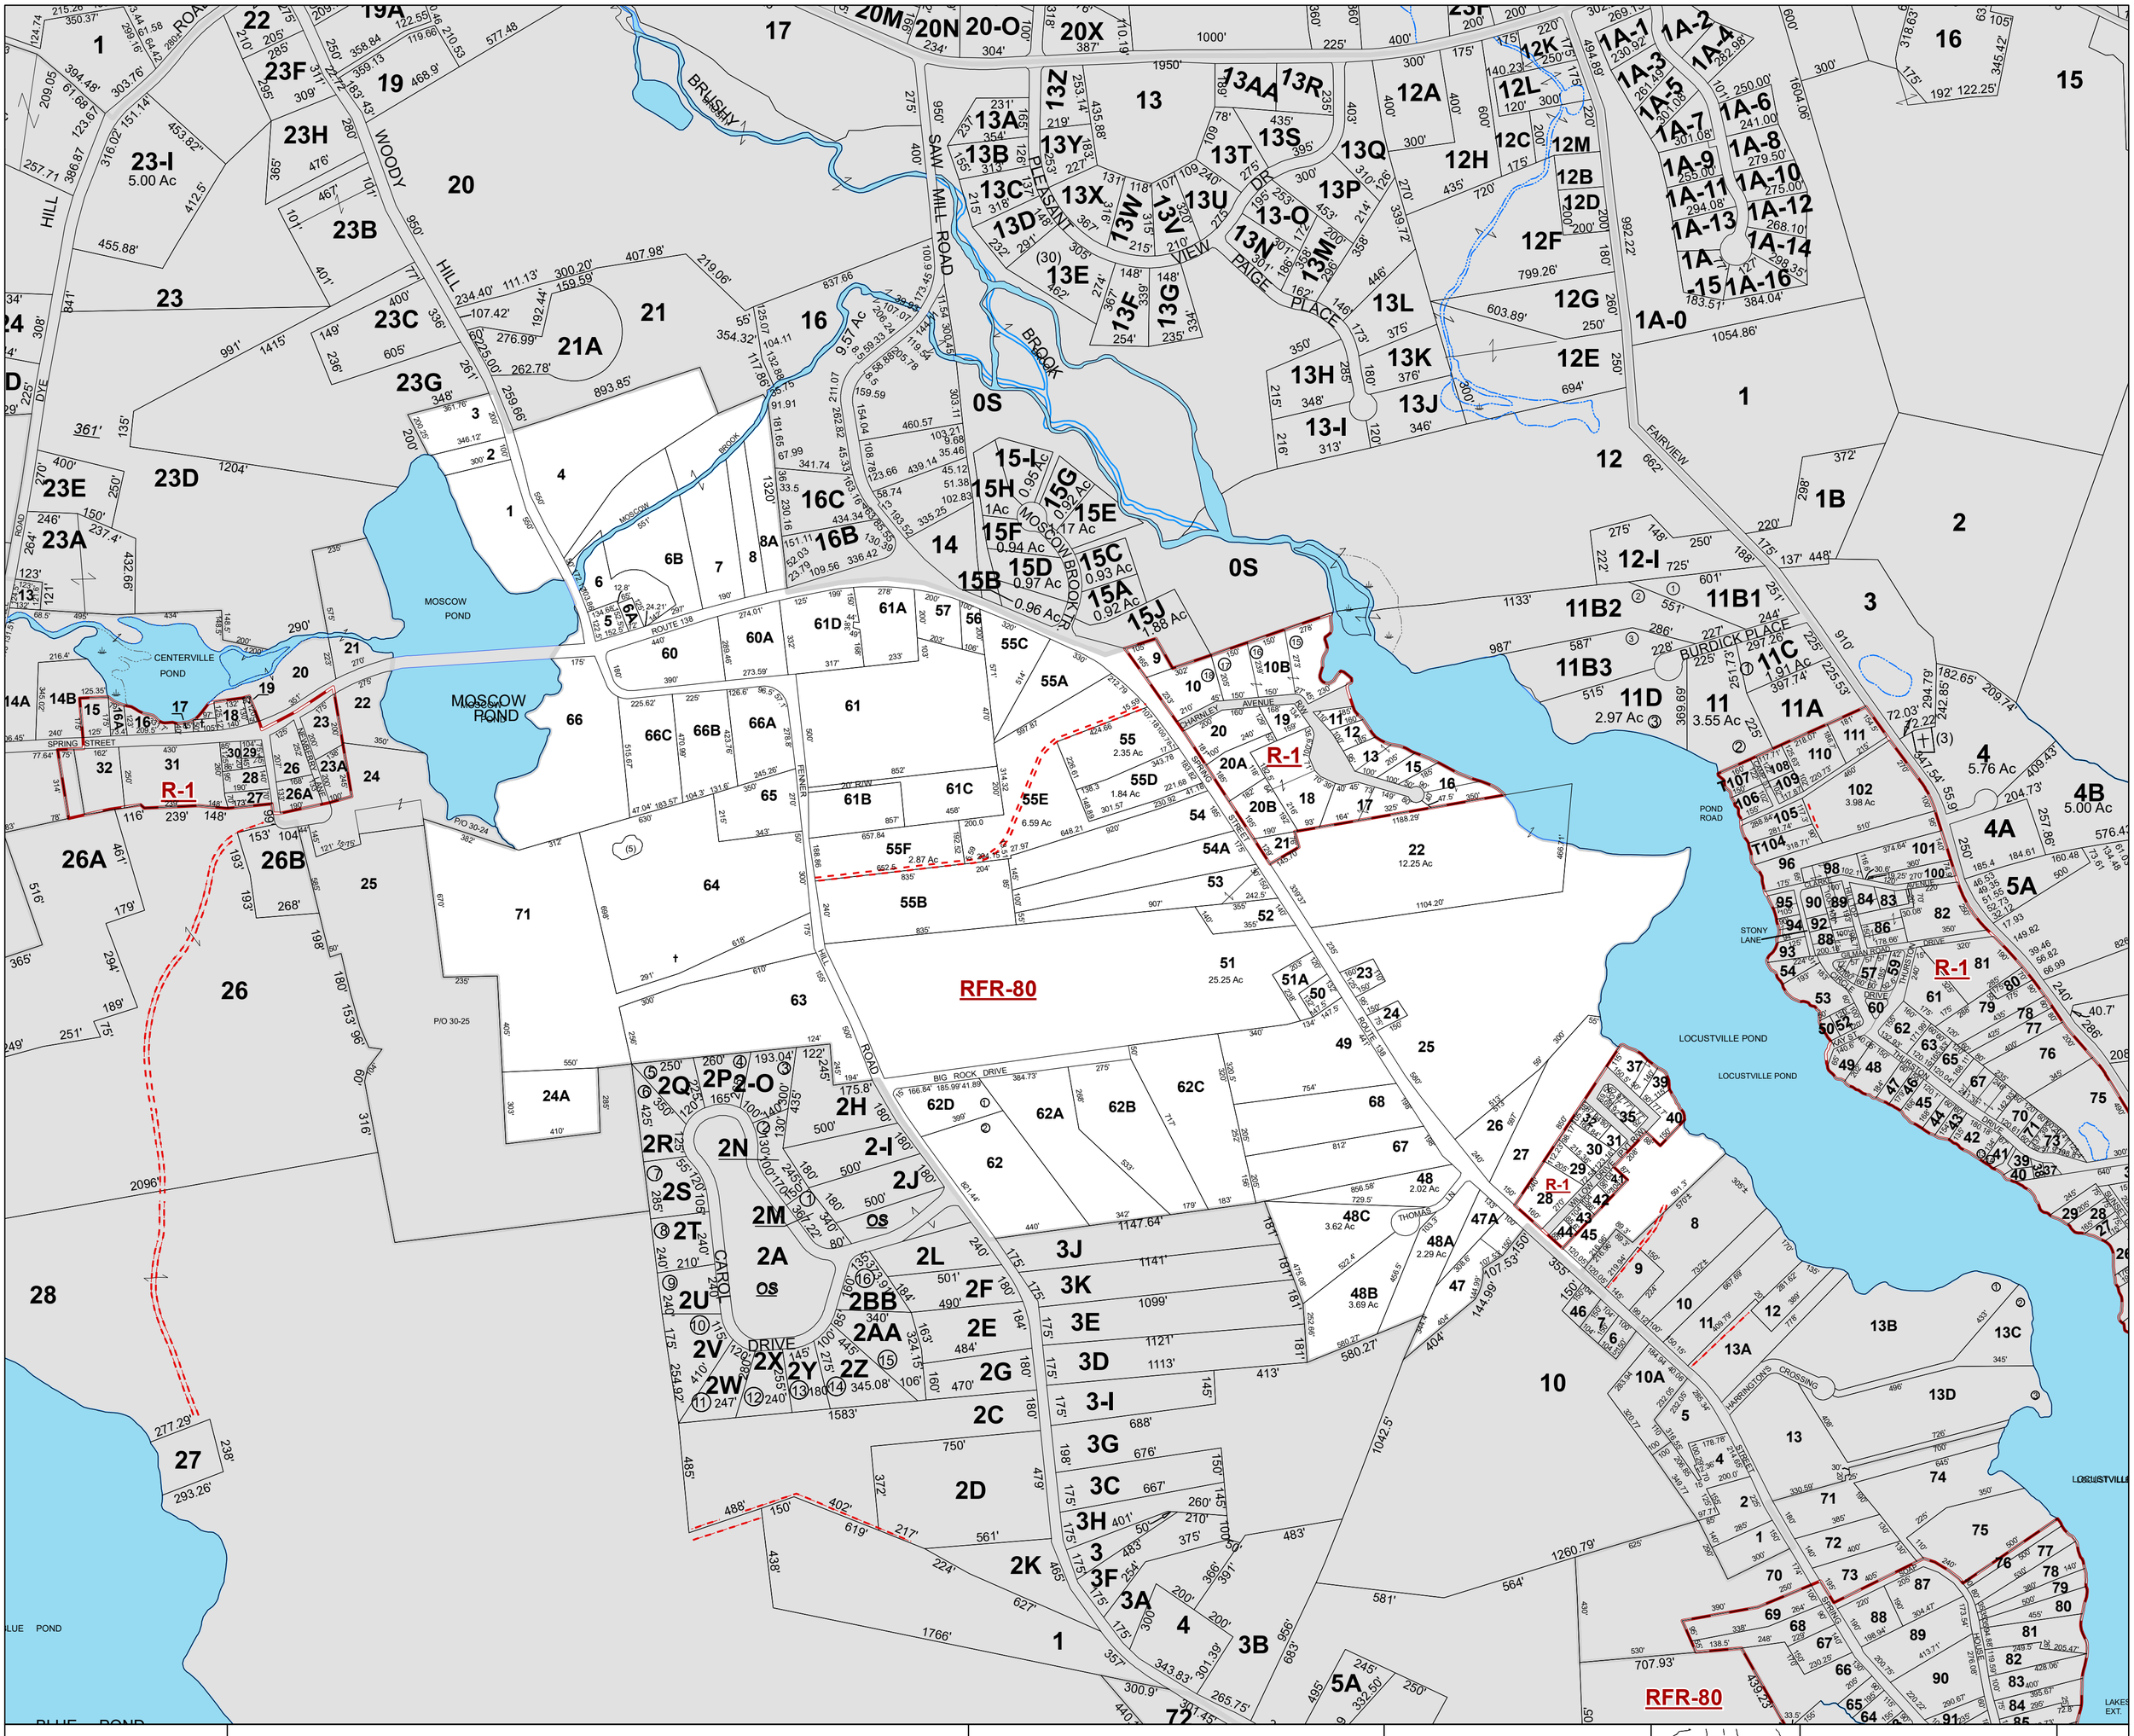

THIS MAP IS FOR ASSESSMENT PURPOSES ONLY. IT IS NOT VALID FOR LEGAL DESCRIPTION OR CONVEYANCE.

TAX MAPS ARE MAINTAINED BY THE HOPKINTON GIS/IT DEPT. AND ARE UPDATED AS NEEDED. LAST UPDATED 07/2019

THE HORIZONTAL DATUM IS RHODE ISLAND STATE PLANE NAD 83 (FEET).

Parcel Boundary	Utility Easement	Leased Lot	Cemetery
Lot Number	Right of Way/Access	Water (Property Line)	Historic Cemetery
Length	Common Ownership	Water	Private Road
Parcel Area	Wetlands	Zoning Boundary	Paper Road
Subdivision Lot No.	Adjacent Map	Zoning Code	Tower

R-1	Residential	RS	Residential Special
RFR-80	Residential	NBS	Neighborhood Business Special
NB	Neighborhood Business	CS	Commercial Special
C	Commercial	MS	Manufacturing Special
M	Manufacturing		

0 175 350 700 Feet

MAP INDEX

PROPERTY MAPS
HOPKINTON
RHODE ISLAND

031